

AGENDA
PARKING AND TRAFFIC COMMISSION
of the
CITY OF HANFORD

COUNCIL CHAMBERS
400 N. Douty St.
5:30 PM, Thursday, April 26, 2018

CALL TO ORDER

ROLL CALL

FLAG SALUTE

MINUTES APPROVAL

- 1. Approve Minutes from March 22, 2018 Parking & Traffic Commission Meeting**

PUBLIC COMMENT

*This is the time for citizens to comment on subject matters not on the agenda and that are within the jurisdiction of the Commission. A maximum of **three minutes** is allowed for each speaker. Please begin your comments by stating your name and providing your city of residence.*

STAFF REPORTS

STAFF COMMUNICATION

- 2. 12th Ave. Widening Project**
- 3. City Council Actions**

COMMISSIONERS ITEMS OF INTEREST

ADJOURNMENT

Materials related to an item on this Agenda submitted to the Parking & Traffic Commission after distribution of the agenda packet are available to public inspection in the Public Works Office located at 900 S. 10th Avenue, Hanford, California 93230, during normal business hours. Such documents are also available at the city's website, www.cityofhanfordca.com subject to staff's ability to post documents before the meeting.

If you need a disability-related modification or accommodation, including auxiliary aids or services, to participate in this meeting, please contact the Public Works office, 559-585-7166, 900 S. 10th Avenue, Hanford, California 93230, at least 2 days prior to the meeting {28 CFR 35.102.35.104 ADA Title II}



AGENDA STAFF REPORT

MEETING DATE: 4/26/2018	AGENDA SECTION: 1
--------------------------------	--------------------------

SUBJECT:


Approve Minutes from March 22, 2018 Parking & Traffic Commission Meeting

RECOMMENDATION:

That the Parking & Traffic Commission, by motion, approve the March 22, 2018 Parking & Traffic Minutes.

FISCAL IMPACT:**ATTACHMENTS:**

3.22.18 minutes

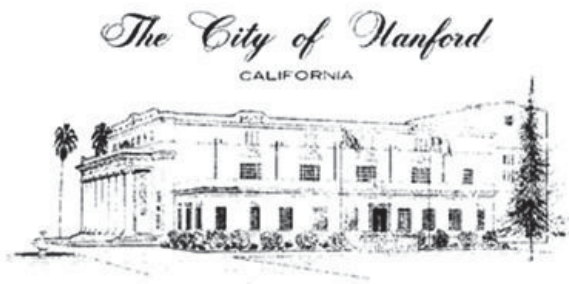

MINUTES
PARKING AND TRAFFIC COMMISSION
of the
CITY OF HANFORD

COUNCIL CHAMBERS
400 N. Douty St.
5:30 PM, Thursday, March 22, 2018

CALL TO ORDER

Chairman DWIGGINS called the meeting to order at 5:31 PM.

ROLL CALL

Attendee Name	Title	Status	Arrived
Glenda Dwyer		Present	
James MacLellan		Present	
Alex Dwiggins		Present	
Jeffrey Porterfield		Present	
Roger Snow		Present	

Also in attendance:
Ken Baird
Dennis Ham

FLAG SALUTE

Chairman DWIGGINS led the flag salute.

MINUTES APPROVAL

1. Approve Minutes from October 26, 2017 Parking & Traffic Commission Meeting

Motion to accept the minutes.

Attachment: 3.22.18 minutes (3.22.18 minutes)

RESULT:	APPROVED [4 TO 0]
MOVER:	James MacLellan
SECONDER:	Jeffrey Porterfield
AYES:	Dwyer, MacLellan, Dwiggins, Porterfield
ABSTAIN:	Snow

PUBLIC COMMENT

*This is the time for citizens to comment on subject matters not on the agenda and that are within the jurisdiction of the Commission. A maximum of **three minutes** is allowed for each speaker. Please begin your comments by stating your name and providing your city of residence.*

Ken Baird spoke about parking along Greenfield Ave. by the little league / Youth Athletic Complex. Vehicles are blocking the view of on coming traffic. Mr. Baird made a request for red curbing at corners because of visibility issues.

Dennis Ham spoke in support of the Greenfield Ave. red curbing request. Mr. Ham also stated that he believes that bicycle racks need to be a higher priority.

STAFF REPORTS

STAFF COMMUNICATION

2. Bicycle & Pedestrian Plan

Staff presented the Bicycle & Pedestrian Plans.

3. City Council Actions

Staff commented briefly on City Council actions.

COMMISSIONERS ITEMS OF INTEREST

ADJOURNMENT

Chairman DWIGGINS motioned to adjourn at 6:25 pm.

Respectfully submitted,

Shawn Dailey, Secretary
Engineering Technician, II

Attachment: 3.22.18 minutes (3.22.18 minutes)



**AGENDA
STAFF REPORT**

MEETING DATE: 4/26/2018	AGENDA SECTION: 2
--------------------------------	--------------------------

SUBJECT:

12th Ave. Widening Project

12th Avenue Widening Project

FISCAL IMPACT:

ATTACHMENTS:

Info-12th medians Aerial

Info-12th Ave Medians

Tract 914-12th Avenue

12th Avenue Widening Project

Hanford Armona Road to Springcrest

2.a

Fire Sta. #3
driveway access


No Left Turn Out


Tract 914

Attachment: Info-12th medians Aerial (12th Ave. project)

Google Earth

© 2018 Google

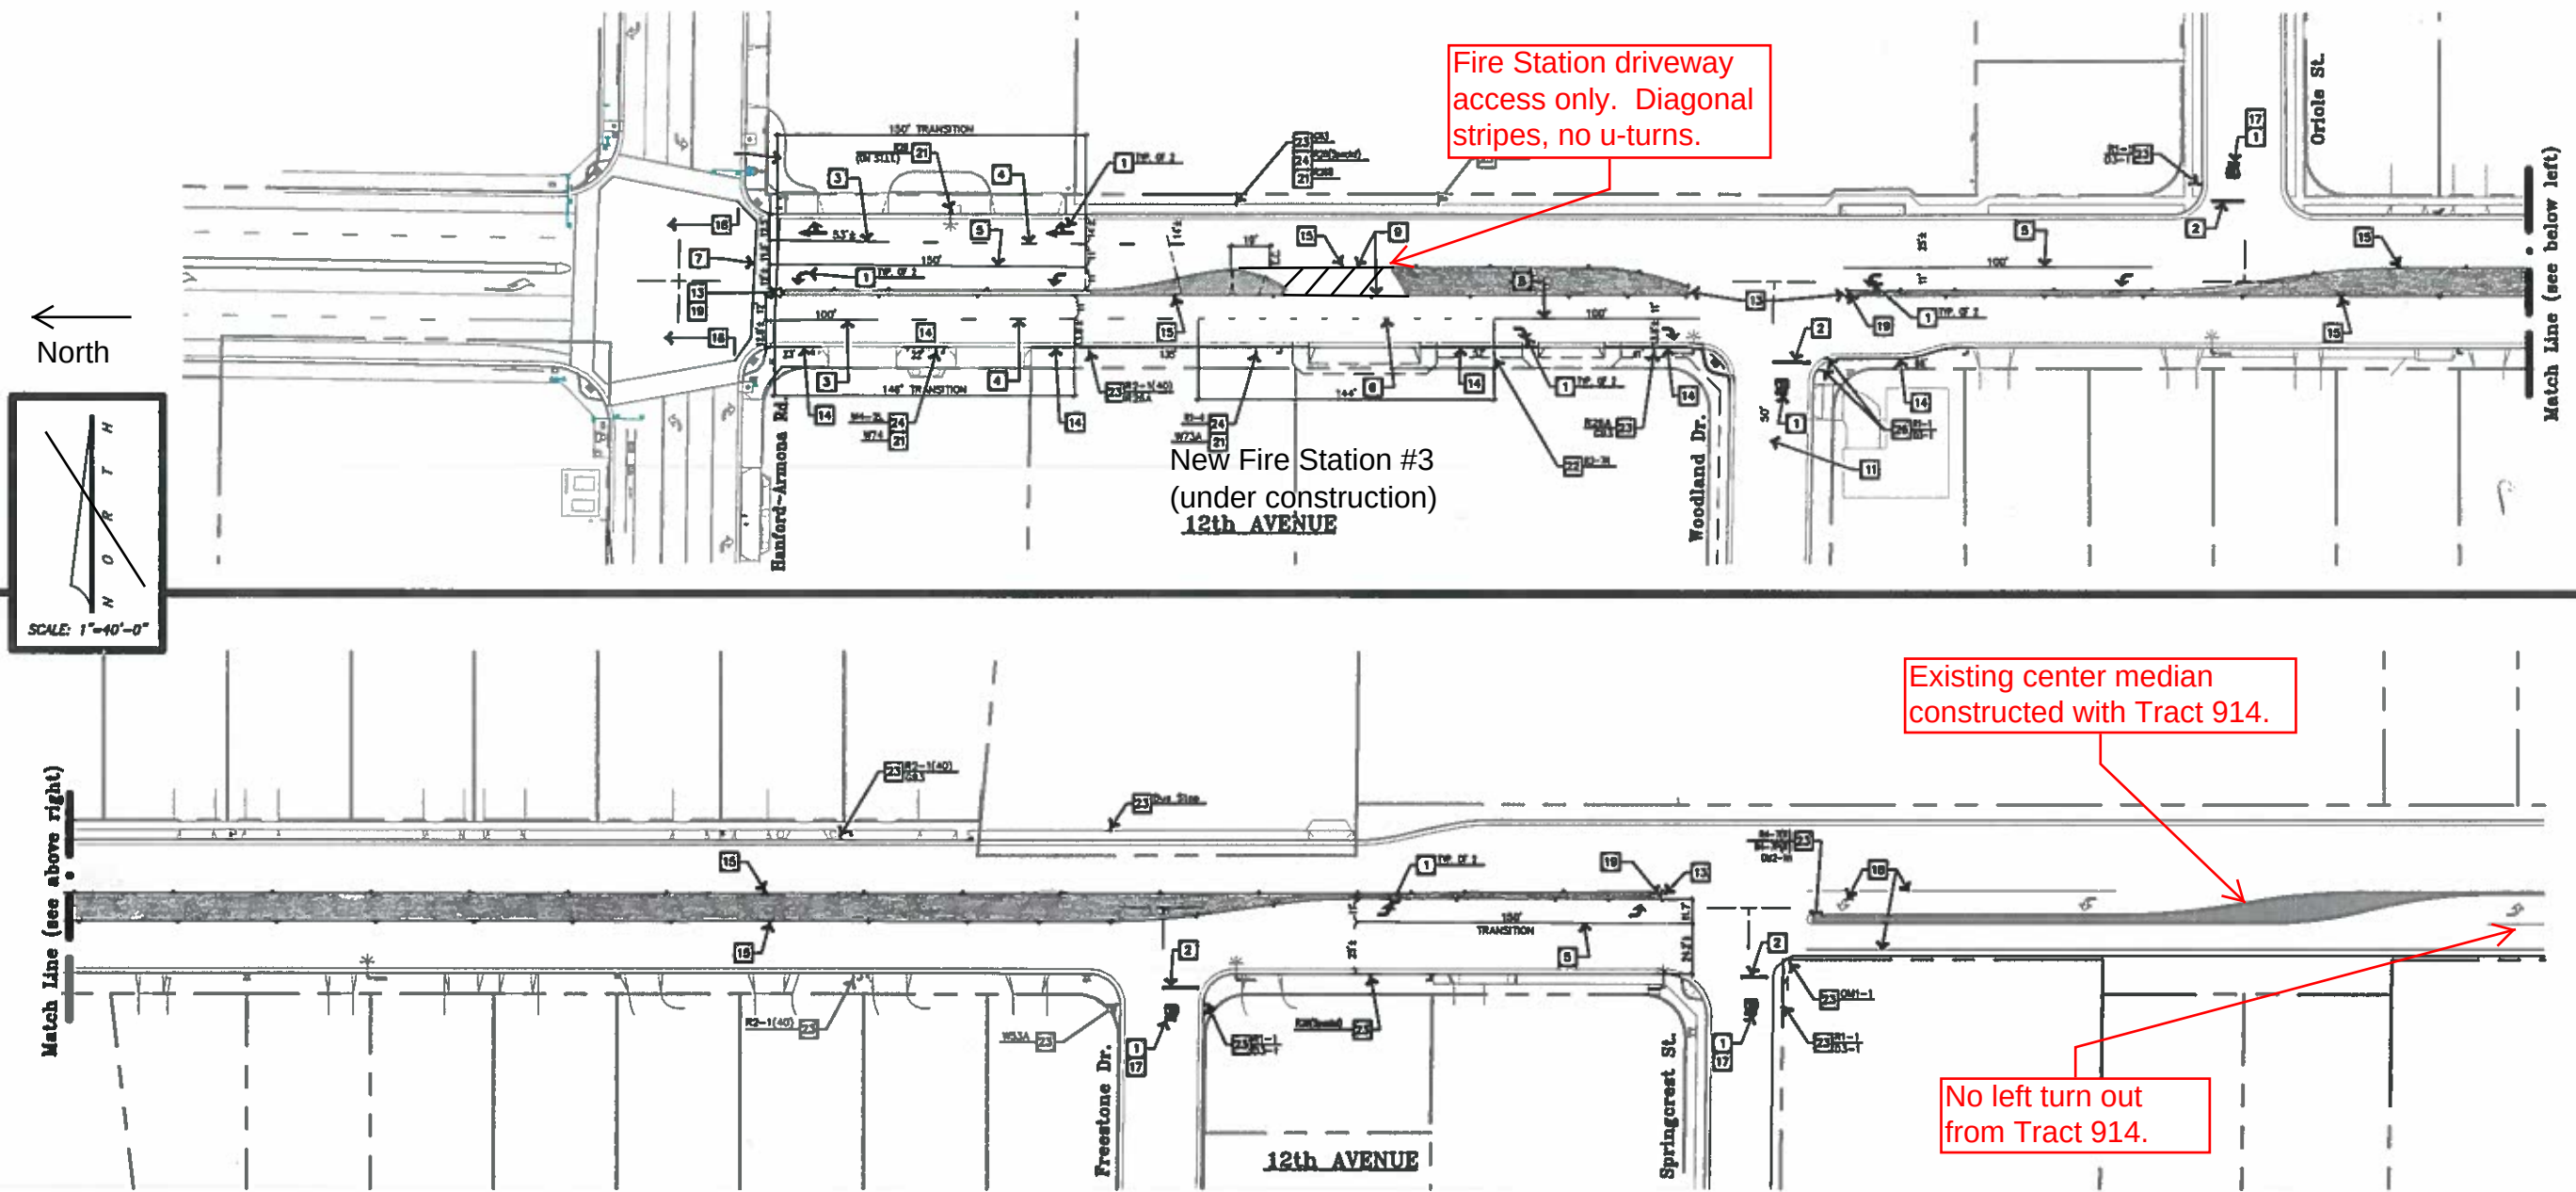

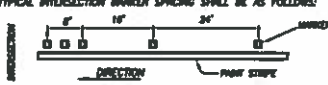- SIGNING AND STRIPING GENERAL NOTES**
- ALL STRIPING AND TRAFFIC CONTROL DEVICES TO BE IN ACCORDANCE WITH STATE STANDARD SPECIFICATIONS & CITY OF HANFORD STANDARD SPECIFICATIONS AND CURRENT CH-SUTED STANDARDS. CITY STANDARDS SHALL TAKE PRECEDENCE OVER STATE STANDARDS.
 - CONTRACTOR SHALL USE STATE STANDARD STENCILS FOR ALL SYMBOLS & LEGENDS. ALL SIGNS, STRIPES AND LEGENDS SHALL BE REFLECTIVE IN ACCORDANCE WITH CURRENT CH-SUTED STANDARDS.
 - PAVING PROCEDURES FOR STRIPING AS PER CITY OF HANFORD STANDARD SPECIFICATIONS FOR PUBLIC WORKS CONSTRUCTION.
 - INSTALL TWO-WAY BLUE REFLECTIVE MARKER AT EVERY FIRE HYDRANT PER CITY STD. 100-20.
 - CLEARANCE TO THE BOTTOM OF ALL VEHICLE CONTROL SIGNS SHALL BE 7" MIN. IF A SECONDARY SIGN IS LOCATED BELOW IT, CLEARANCE TO THE BOTTOM OF THE SECONDARY SIGN MAY BE 6"-8" MIN. UNLESS APPROVED BY CITY ENGINEER.
 - REMOVE BY WET SAND BLASTING ALL STRIPING, LEGENDS AND CURB PAINTING NOT IN CONFORMANCE WITH THIS PLAN.
 - TYPICAL INTERSECTION MARKER SPACING SHALL BE AS FOLLOWS:

 - CONTRACTOR SHALL REMOVE SIGN POSTS WITHIN SIDEWALK AREAS BELOW SIDEWALK GRADE & PATCH TO MATCH SURROUNDING CONCRETE.
 - ALL SIGNS AND POSTS TO BE REMOVED SHALL BE SALVAGED TO CITY CORP. YARD. CONTACT STREET SUPERINTENDENT AT (209)565-2865 24 HOURS PRIOR TO DELIVERY.
 - DEPRESSIONS IN THE PAVEMENT SURFACE RESULTING FROM THE REMOVAL OF PAVED PAVEMENT MARKERS SHALL BE PATCHED AS NECESSARY TO MATCH THE SURROUNDING SURFACE.

SIGN LEGEND	
D3-1	Outside (Street Name)
083	BIKE ROUTE
R1-1	STOP
R2-1	SPEED LIMIT
R3-7R	RIGHT LANE MUST TURN RIGHT
R4-1	DO NOT PASS
R4-7(R)	Keep Right
R4-7P(R)	KEEP RIGHT
R28	NO PARKING ANY TIME
R28A	NO PARKING ANY TIME (15'x 30')
R28B	NO PARKING HERE TO CORNER
R28(Special)	NO PARKING VEHICLES OVER 5 TONS
W3-3	Signal Ahead Warning
W4-2L	Lane Ends Warning
W33A	NO OUTLET
W73A	RIGHT LANE TURNS RIGHT AHEAD
W74	THRU TRAFFIC MERGE LEFT
OM1-1	Object Marker
OM2-1H	Object Marker

DRAFT

LEGEND

- Thermoplastic White Arrow &/or Legend on shown, per Pavement Marking Arrow Detail, Sheet 10.
- Paint 24" wide White Limit Line per City Std. ST-47.
- Paint 4" wide White Line w/1-way Markers (See General Note 7, this sheet).
- Paint 4" wide Broken White Line w/1-way Markers @ 48"-0" o.c. (Caltrans Detail 8).
- Paint 8" wide White Line w/1-way Markers @ 24"-0" o.c. (Caltrans Detail 38) (See General Note 7, this sheet).
- Paint 8" wide broken White Lane Drop Line w/1-way Markers (Caltrans Detail 37B).
- Thermoplastic 12" wide White (Unless shown otherwise) Crosswalk Line per City Std. ST-44 and Crosswalk Detail, Sheet 10.
- Paint 4" wide Double Yellow Line w/2-way Markers @ 24"-0" o.c. (Caltrans Detail 22) (See General Note 7, this sheet).
- Paint 4" wide Double Yellow Line (Caltrans Detail 21).
- Paint Yellow Two-Way Left Turn Lane w/2-way Markers @ 24"-0" o.c. (Caltrans Detail 32).
- Paint 4" wide Yellow Line w/markers (See General Note 7, this sheet).
- Paint 4" wide Double Yellow Median Line w/2-way Markers @ 24"-0" o.c. (Caltrans Detail 29).
- Paint Island Name &/or Curb Yellow.
- Paint Curb Red.
- Install One-Way Yellow reflective Markers @ 48"-0" o.c. (Cal-Trans Detail 26); including one Marker at every R.C. & E.C., with No Marker spaced closer than 24".
- Remove by Wet Sand Blasting existing pavement Legend/Striping.
- Match existing Striping Alignment/Location.
- Existing Striping To Remain.
- Install Marker per Type "Q" Marker Detail, Sheet 10.
- Remove existing Sign and Post, Salvage to City Corp. Yard. Remove existing footing complete, except in sidewalk areas. Replace existing post hole in-kind.
- Install New Sign to existing post/strut light. (See sign details, sheet 10).
- Install New Sign and Post as noted. (See Sign Details, sheet 10).
- Existing Sign To Remain.
- Remove existing Sign. Salvage to City Corp. Yard.
- Remove existing Sign. Salvage to City Corp. Yard. Install New Sign to existing post/strut light as noted per City Standards (See sign details, sheet 10).
- Relocate existing Sign to New Post per Sign Detail, sheet 10. Remove exist. Post & salvage to City Corp. Yard. Remove exist. footing complete, except in sidewalk areas. Fill post hole in-kind.

DETAILS NOTE:
SEE SHEET 10 FOR STRIPING AND
SIGN DETAILS

FY '17-'18 PAVEMENT RESURFACING PROJECT
12th AVENUE STRIPING PLAN



CITY OF HANFORD
DEPARTMENT OF PUBLIC WORKS
ENGINEERING DIVISION



DATE: (See Bottom Left)
JOB No. 818624
SHEET 5

Attachment: Info-12th Ave Medians (12th Ave. project)





Know what's below.
Call before you dig.

12TH AVENUE KEY NOTES: (THIS SHEET ONLY)

1. INSTALL 30" RADIUS CURB RETURN PER CITY STD. CO-21
2. INSTALL 20" RADIUS CURB RETURN PER CITY STD. CO-20
3. FIELD VERIFY LOCATION OF EXISTING PIPE

LEGEND

BC	BEGINNING OF CURB	FL	FIRE HYDRANT ASSEMBLY	SS	SANITARY SEWER	EXISTING CONCRETE SIDEWALK
BCR	BEGIN CURB RETURN	FTG	FLOW LINE	SSMH	SANITARY SEWER MANHOLE	PROPOSED CONCRETE
BR	BEGIN REVERSE CURVE	GB	TOP OF FOOTING ELEVATION	S=0.0000	SLOPE, IN FOOT PER FOOT	PROPOSED CONCRETE INSTALLED
BSW	BACK OF SIDEWALK	GV	GRADE BREAK	STA	STATION	W/ BUILDING PERMIT
BVC	BEGINNING OF VERTICAL CURVE	HWM	GATE VALVE	SD	STORM DRAIN	PROPOSED TEMP. 5" AC/FAB MIN.
CL/FNC	CENTER LINE OF FENCE	INV.	HIGH WATER MARK	SDMH	STORM DRAIN MANHOLE	PROPOSED ASPHALT PAVEMENT
CONC	CONCRETE	P	HEAD WALL	+	STREET LIGHT (LOCAL)	PROPOSED 2.5" ASPHALT
CRN	CROWN OF ROAD	PCC	POINT OF COMPOUND CURVE	W	STREET LIGHT (ARTERIAL)	PAVEMENT OVERLAY
C&G	CURB & GUTTER	PP	PAVEMENT	W/FNC	WATER LINE	ASPHALT REMOVAL
DI	DRAINAGE INLET	PRC	POINT OF REVERSE CURVE	WV	WATER VALVE	PROPOSED ELEVATION
EC	END OF CURVE	PT	POINT OF TANGENT	G	GAS LINE	HIGH WATER MARK
EP	EDGE OF PAVEMENT	TC	TOP OF CURB	+	"R" VALVE	BLOCK WALL
ERC	END REVERSE CURVE	RW	RIGHT OF WAY	+	STREET SIGN	SURVEY MONUMENT
EVC	END OF VERTICAL CURVE	SB	SAND BAG	+	EXISTING ASPHALT PAVEMENT	WATER METER
(000.00)	EXISTING ELEVATION					WOOD RETAINING WALL

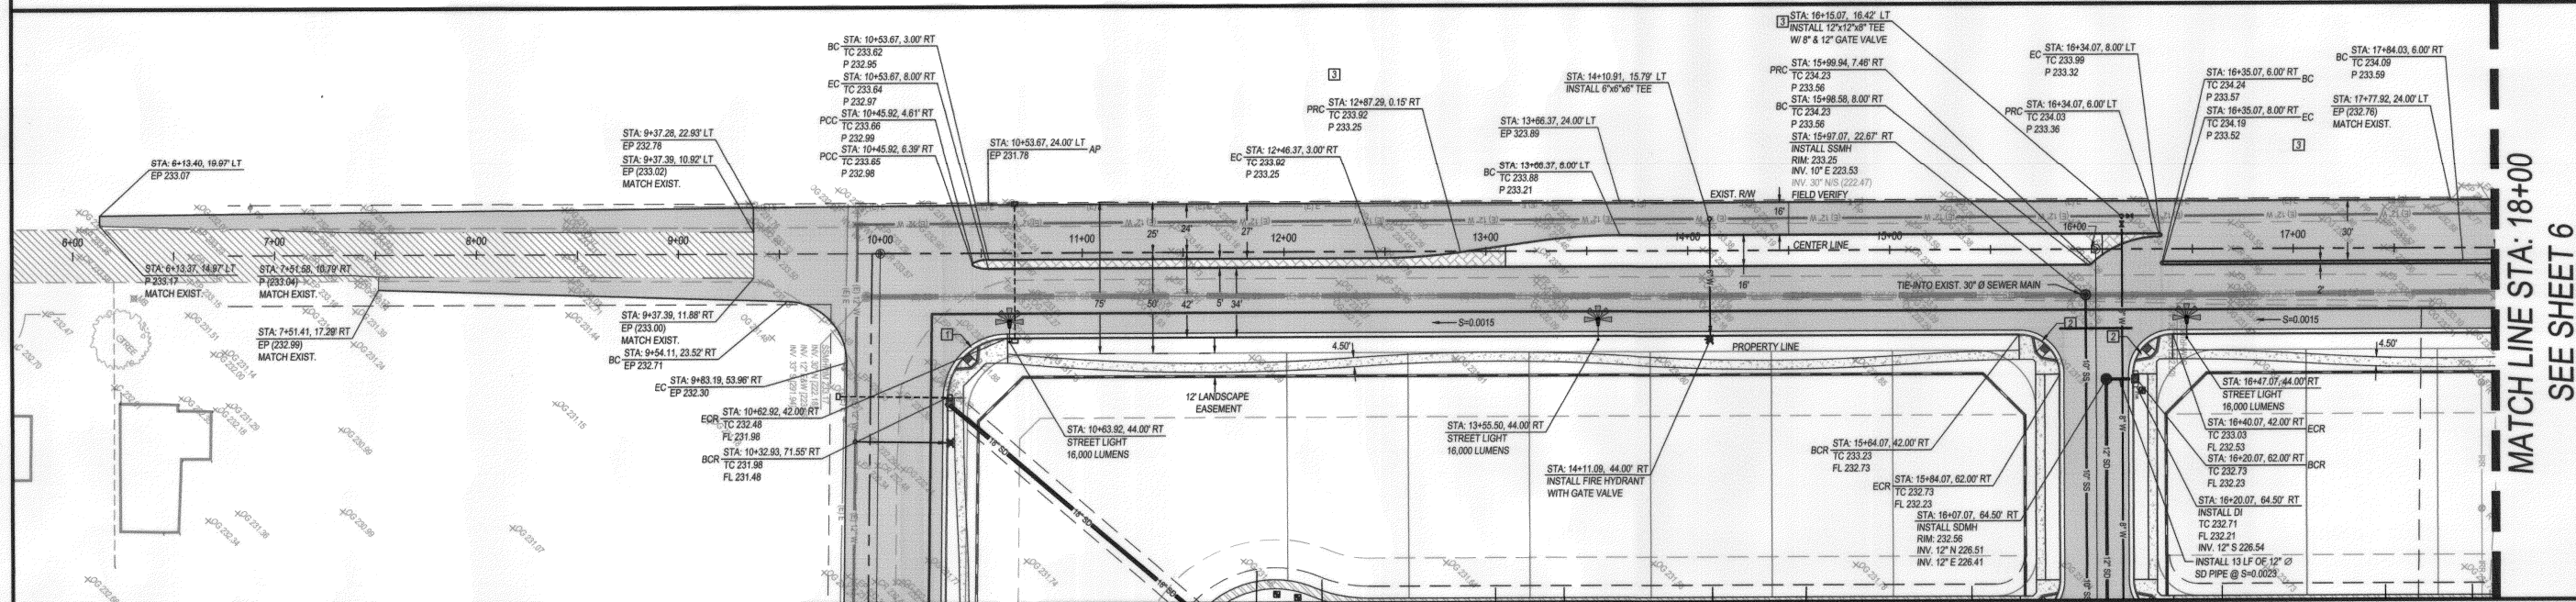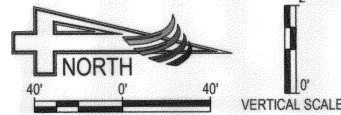


HUME AVE.
SEE SHEET 6

W. GRAHAM AVE.
SEE SHEET 13

12TH AVENUE

SEE SHEET 20 FOR STREET STRIPING & SIGNAGE
SEE SHEET 21 FOR CROSS-SECTIONS

MATCH LINE STA: 18+00
SEE SHEET 6

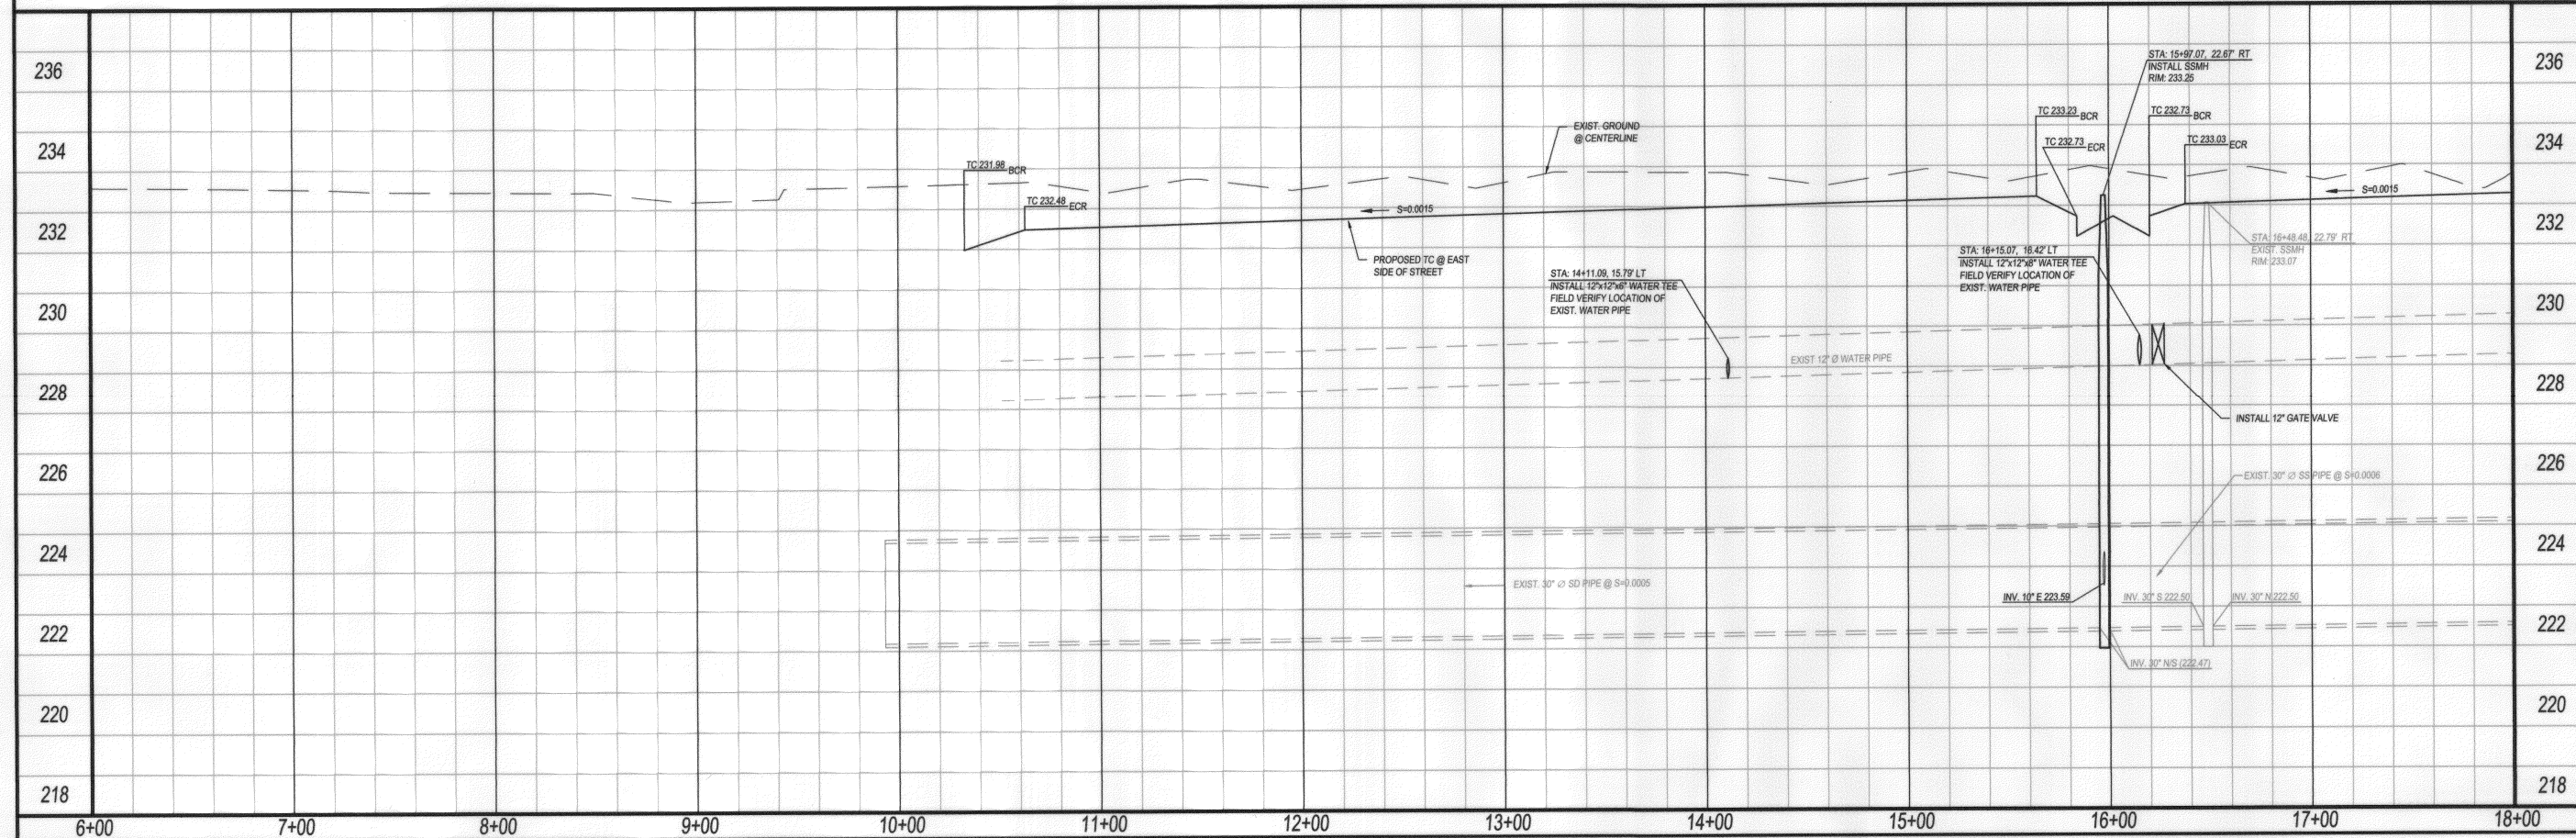

2.c

REVISIONS

NO.	DATE	DESCRIPTION

REGISTERED PROFESSIONAL ENGINEER
C2044
STATE OF CALIFORNIA

REGISTERED PROFESSIONAL ENGINEER
C2044
STATE OF CALIFORNIA

APPROVED BY:
DATE: 1-31-17
PROJECT ENGINEER

ACCEPTED BY:
DATE: 2-15-17
DEPUTY PUBLIC WORKS DIRECTOR

PREPARED BY:
324 S. SANTA FE STE. A
P.O. BOX 7193
VISALIA, CA 93282
FAX: 559.882.3215

DRW BY: JC
CHK BY: JMI


IMPROVEMENT PLANS FOR
SAN JOAQUIN VALLEY HOMES
223 N. GARDEN ST. SUITE 100
VISALIA, CA 93291
559-752-2660

MYNDERUP SUBDIVISION
12TH AVENUE PLAN & PROFILE SHEET 1

PLOT DATE: Jan 18, 2017
JOB NO.: 15453
FILE NAME: 15453_05-06_Ave 12 P&P
SCALE: 1" = 40'
SHEET NO.


Packet Pg. 9

Attachment: Tract 914-12th Avenue (12th Ave. project)

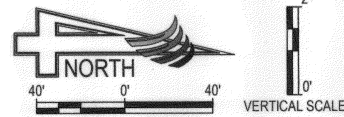


LEGEND			
BC	BEGINNING OF CURB	FL	FIRE HYDRANT ASSEMBLY
BCR	BEGIN CURB RETURN	FL	FLOW LINE
BRC	BEGIN REVERSE CURVE	FTG	TOP OF FOOTING ELEVATION
BSW	BACK OF SIDEWALK	GB	GRADE BREAK
BVC	BEGINNING OF VERTICAL CURVE	GV	GATE VALVE
CLFNC	CENTER LINE OF FENCE	HWM	HIGH WATER MARK
CONC	CONCRETE	HW	HEAD WALL
CRN	CROWN OF ROAD	INV.	INVERT
C&G	CURB & GUTTER	P	PAVEMENT
DI	DRAINAGE INLET	PCC	POINT OF COMPOUND CURVE
EC	END OF CURVE	PP	POWER POLE
EP	EDGE OF PAVEMENT	PRC	POINT OF REVERSE CURVE
ECR	END CURB RETURN	PT	POINT OF TANGENT
ERC	END REVERSE CURVE	TC	TOP OF CURB
EVC	END OF VERTICAL CURVE	R/W	RIGHT OF WAY
(000.00)	EXISTING ELEVATION	SB	SAND BAG
SS	SANITARY SEWER	SS	SANITARY SEWER
SSMH	SANITARY SEWER MANHOLE	SSMH	SANITARY SEWER MANHOLE
S=0.0000	SLOPE, IN FOOT PER FOOT	SD	STATION
SD	STORM DRAIN	SDMH	STORM DRAIN MANHOLE
SDMH	STORM DRAIN MANHOLE	SL	STREET LIGHT (LOCAL)
+	STREET LIGHT (ARTERIAL)	W	WATER LINE
W	WATER LINE	WDFNC	WOOD FNC
WV	WATER VALVE	WV	WATER VALVE
WV	WATER VALVE	G	GAS LINE
+	"R" VALUE	+	BARRICADE, B-1
+	STREET SIGN	+	EXISTING ASPHALT PAVEMENT
+	EXISTING ASPHALT PAVEMENT	+	EXISTING CONCRETE SIDEWALK
+	EXISTING CONCRETE SIDEWALK	+	PROPOSED CONCRETE INSTALLED W/ BUILDING PERMIT
+	PROPOSED CONCRETE INSTALLED W/ BUILDING PERMIT	+	PROPOSED TEMP. 3" ACI 8" MIN.
+	PROPOSED TEMP. 3" ACI 8" MIN.	+	PROPOSED ASPHALT PAVEMENT
+	PROPOSED ASPHALT PAVEMENT	+	PROPOSED 2.5" ASPHALT PAVEMENT OVERLAY
+	PROPOSED 2.5" ASPHALT PAVEMENT OVERLAY	+	ASPHALT REMOVAL
+	ASPHALT REMOVAL	+	PROPOSED ELEVATION
+	PROPOSED ELEVATION	+	HWM
+	HWM	+	HIGH WATER MARK
+	HIGH WATER MARK	+	BLOCK WALL
+	BLOCK WALL	+	SURVEY MONUMENT
+	SURVEY MONUMENT	+	WATER METER
+	WATER METER	+	WOOD RETAINING WALL
+	WOOD RETAINING WALL	+	CHAIN LINK FENCE

MATCH LINE STA: 18+00
SEE SHEET 5

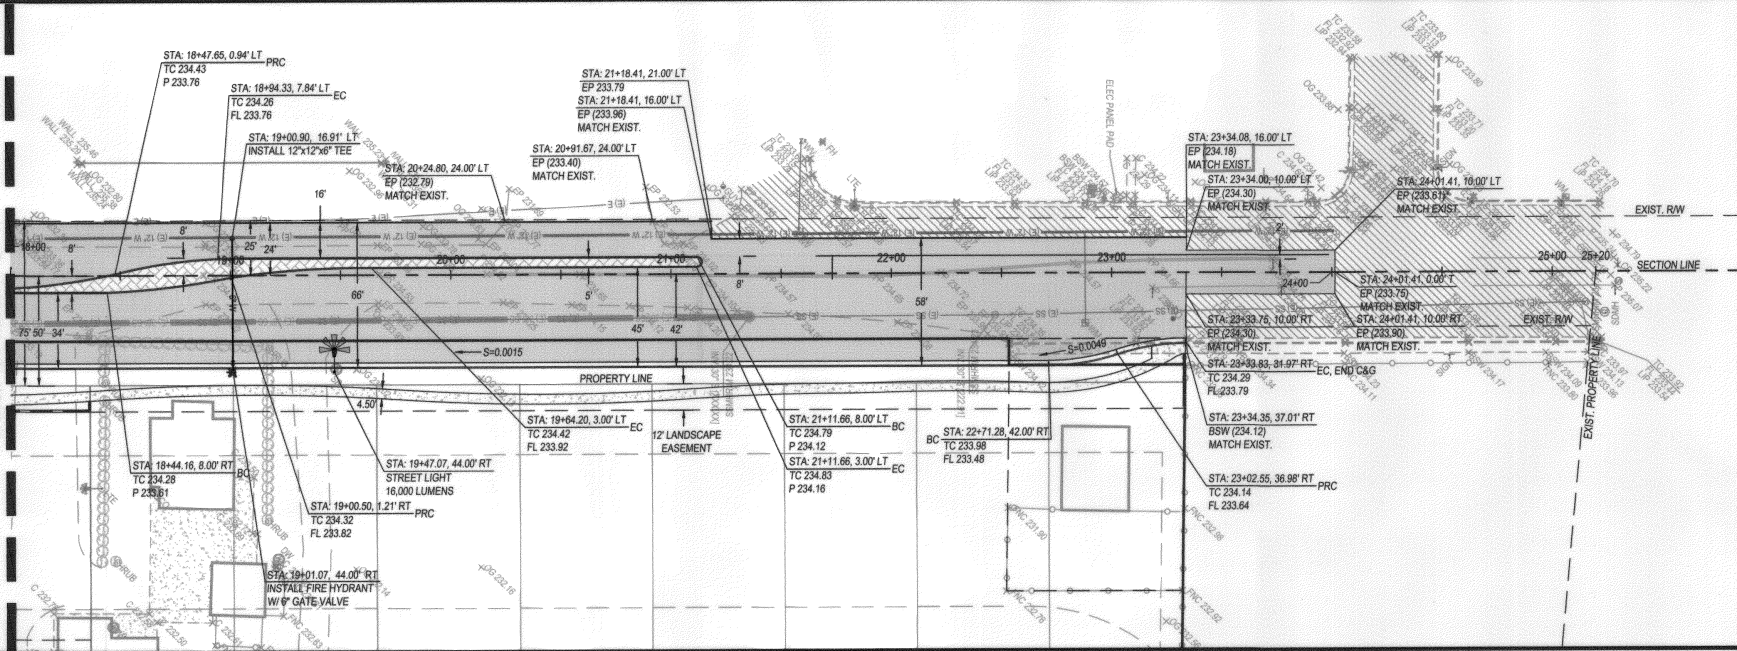

12TH AVENUE

SEE SHEET 20 FOR STREET STRIPING & SIGNAGE
SEE SHEET 21 FOR CROSS-SECTIONS

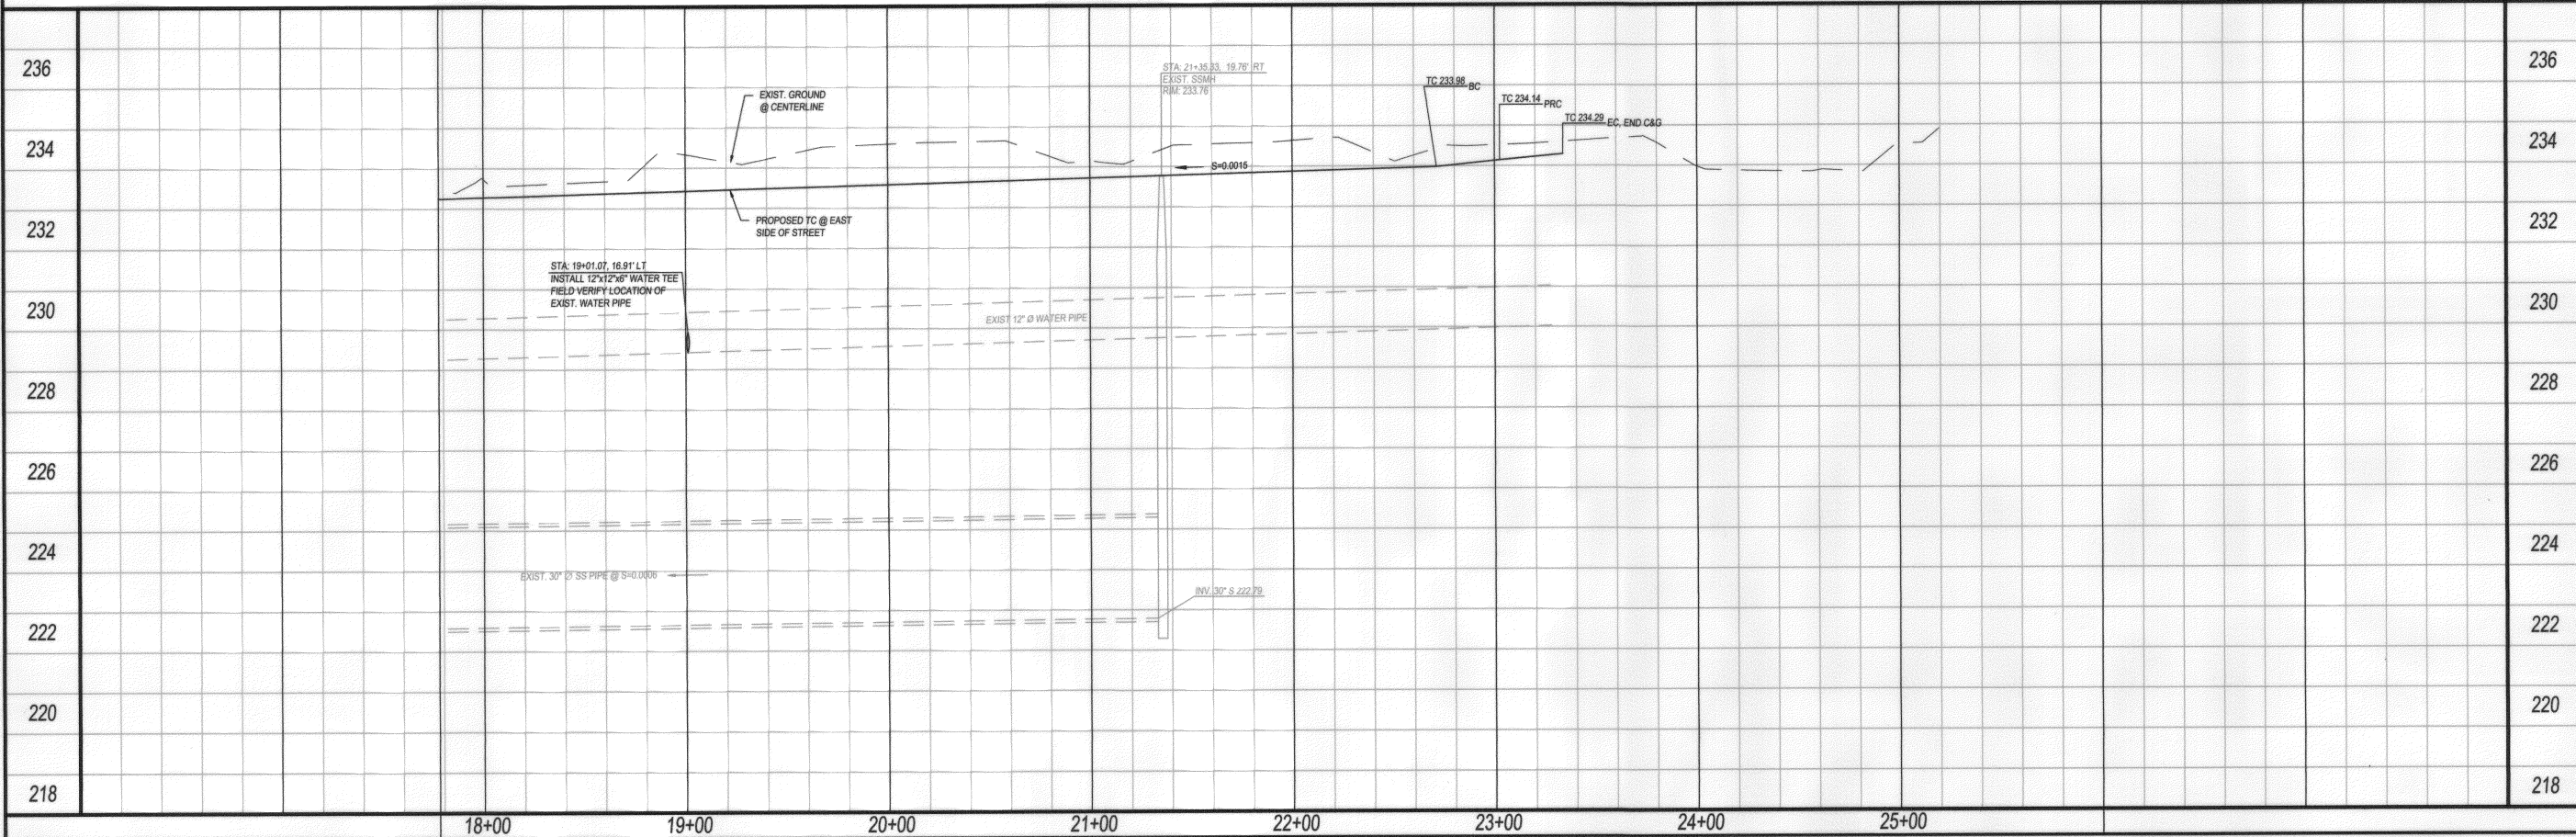

2.c

REVISIONS

DATE

BY

DESCRIPTION

REGISTERED PROFESSIONAL ENGINEER

MATTHEW D. ANLEY

PROJECT ENGINEER

NO. 66233

EXP. 06-30-18

STATE OF CALIF.

REGISTERED PROFESSIONAL ENGINEER

MATTHEW D. ANLEY

PROJECT ENGINEER

NO. 66233

EXP. 06-30-18

STATE OF CALIF.

APPROVED BY:

DATE

1-31-17

ACCEPTED BY:

DATE

2-15-17

JOHN DOYLE

DEPUTY PUBLIC WORKS DIRECTOR

PREPARED BY:

324 S. SANTA FE, STE. A

P.O. BOX 7593

VISALIA, CA 93292

TEL. 559.882.3052

FAX. 559.882.3215

4CREEKS

CHK BY: SJM

DRW BY: KC

IMPROVEMENT PLANS FOR:

SAN JOAQUIN VALLEY HOMES

222 N. GARDEN ST. SUITE 100

VISALIA, CA 93291

559-732-2660

MYNDERUP SUBDIVISION

12TH AVENUE PLAN & PROFILE SHEET 2

PLOT DATE:

Jan 18, 2017

JOB NO.:

15453

FILE NAME:

15453_05-06_Ave 12 P&P

SCALE:

1" = 40'

SHEET NO.

Packet Pg. 10

Attachment: Tract 914-12th Avenue (12th Ave. project)



**AGENDA
STAFF REPORT**

MEETING DATE: 4/26/2018	AGENDA SECTION: 3
--------------------------------	--------------------------

SUBJECT:

City Council Actions

City Council Actions

FISCAL IMPACT:

ATTACHMENTS:

City Council Actions

CITY COUNCIL ACTIONS

Meeting of March 20, 2018

1. None to Report

Meeting of April 3, 2018

1. None to Report

Meeting of April 17, 2018

1. Award contract to Eslick Construction for the Lacey Blvd Median Renovation project. (The center medians in Lacey Blvd. from 12th Avenue to Garner Avenue; Centennial Drive from 12th Avenue to the Walmart Entry; and Costco worm
2. Approve the Annual Permit for the Main Street Hanford's Thursday Night Marketplace, approve traffic control plans, and extend the marketplace to last from May 3rd through the end of October 25th.